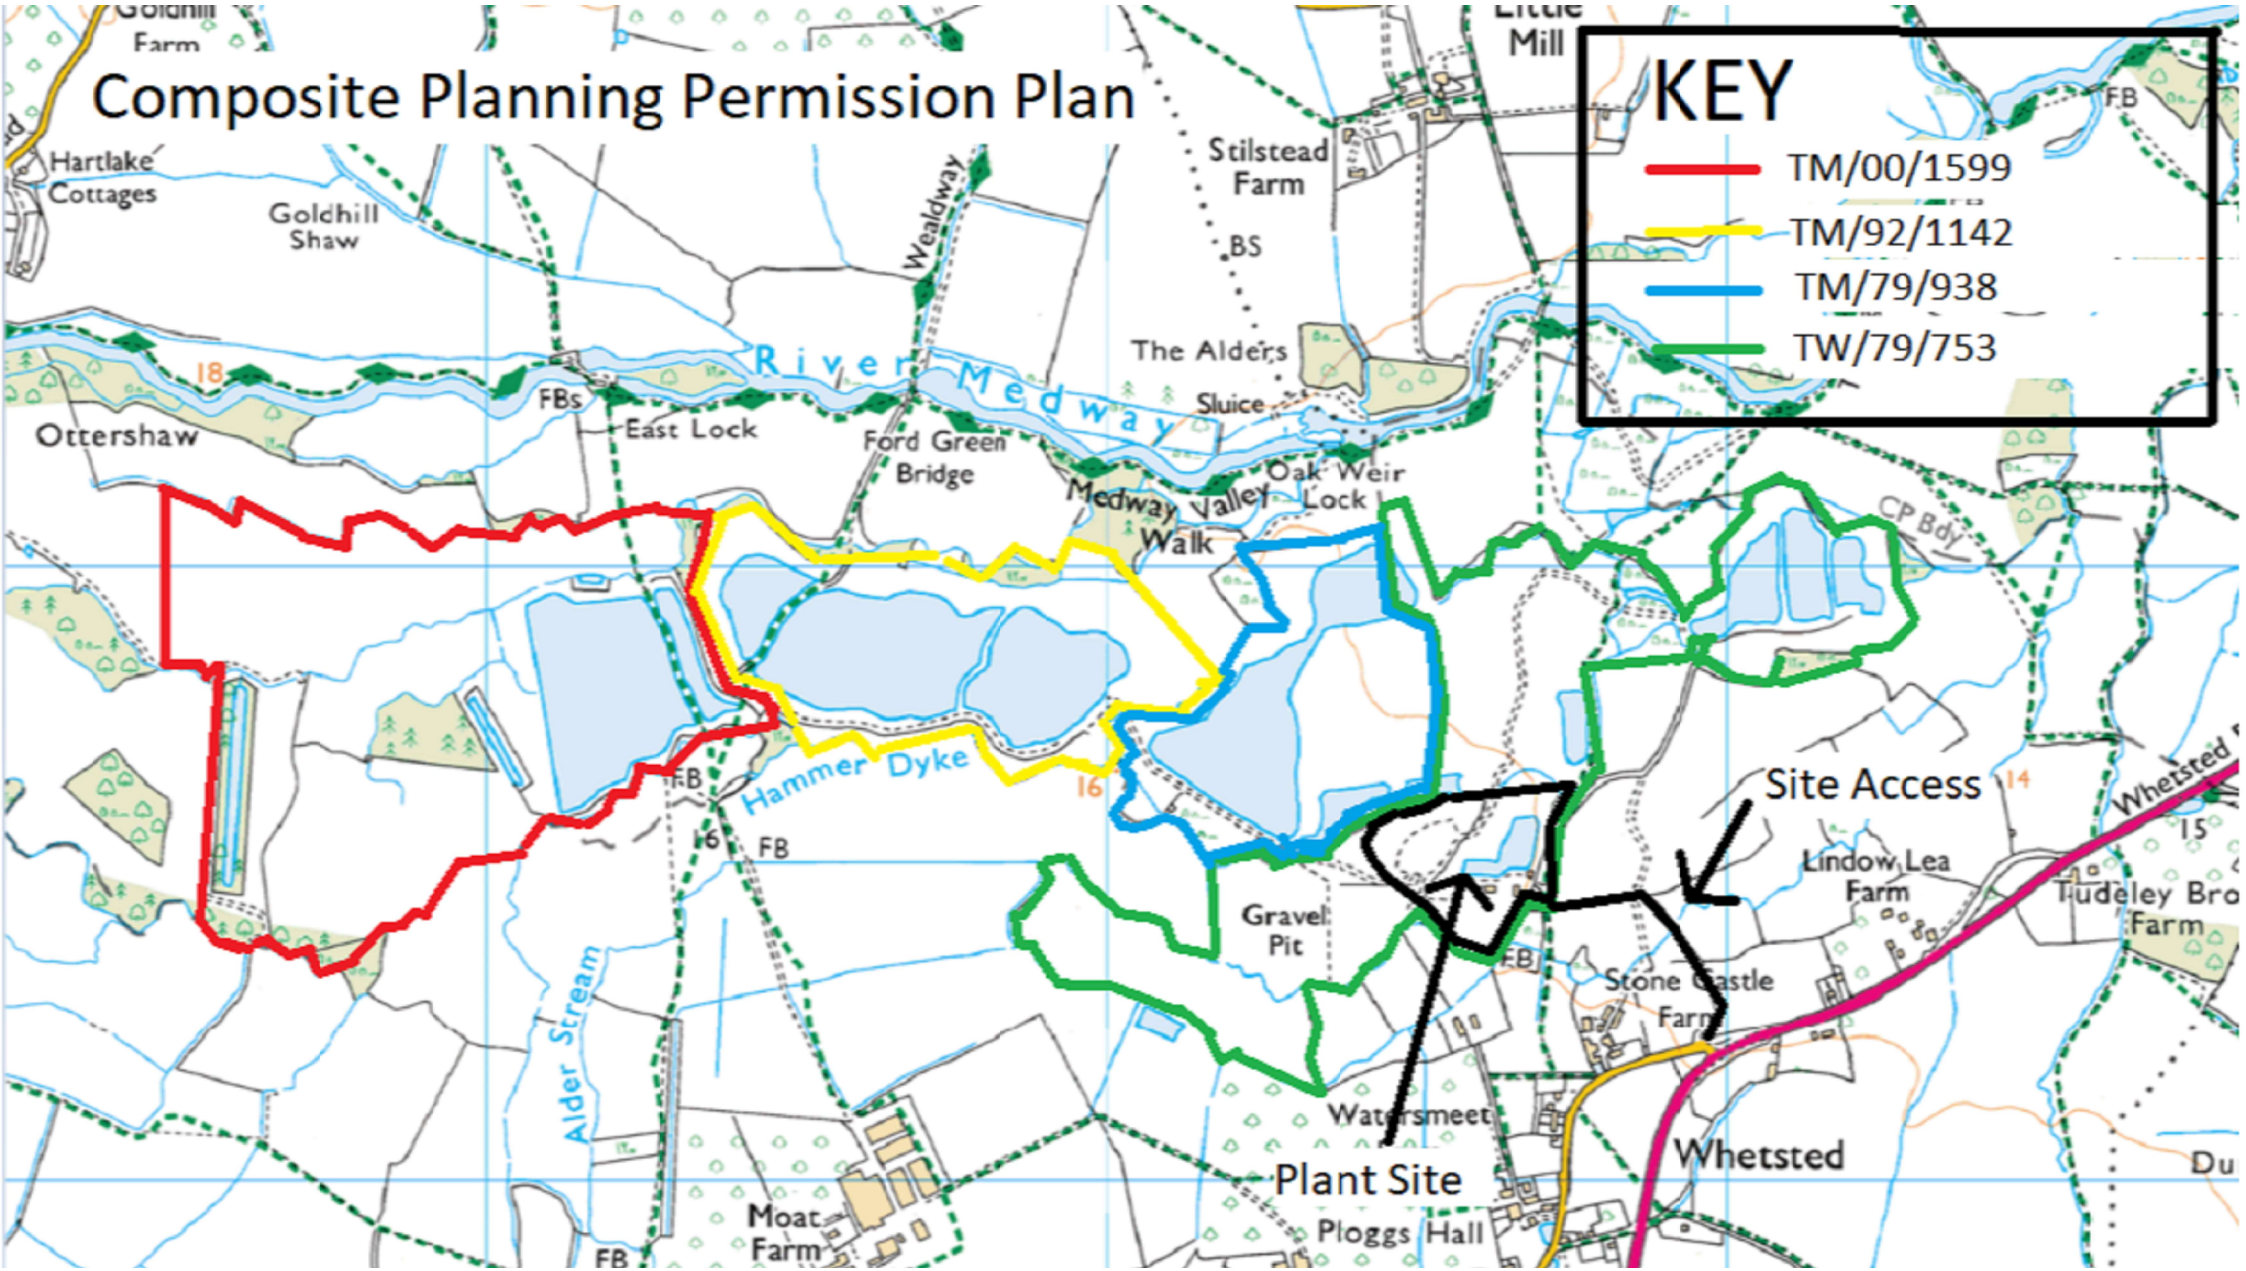
Composite Planning Permission Plan
KEY
TM/00/1599
TM/92/1142
TM/79/938
TW/79/753
Site Access
Plant Site
Hartlake Cottages
Goldhill Shaw
Wealdway
Stilstead Farm
BS
The Alders
Sluice
River Medway
Ottershaw
FBs
East Lock
Ford Green Bridge
Medway Valley Walk
Oak Weir Lock
CP Bdy
Hammer Dyke
FB
Gravel Pit
Alder Stream
Moat Farm
Watersmeet
Ploggs Hall
Lindow Lea Farm
Stone Castle Farm
Whetsted
Tudeley Bro Farm
Little Mill